PUBLIC INFORMATION MEETING
APRIL 2022
WOODRUFF ROAD CONGESTION RELIEF PROJECT
SHEET 2 OF 2

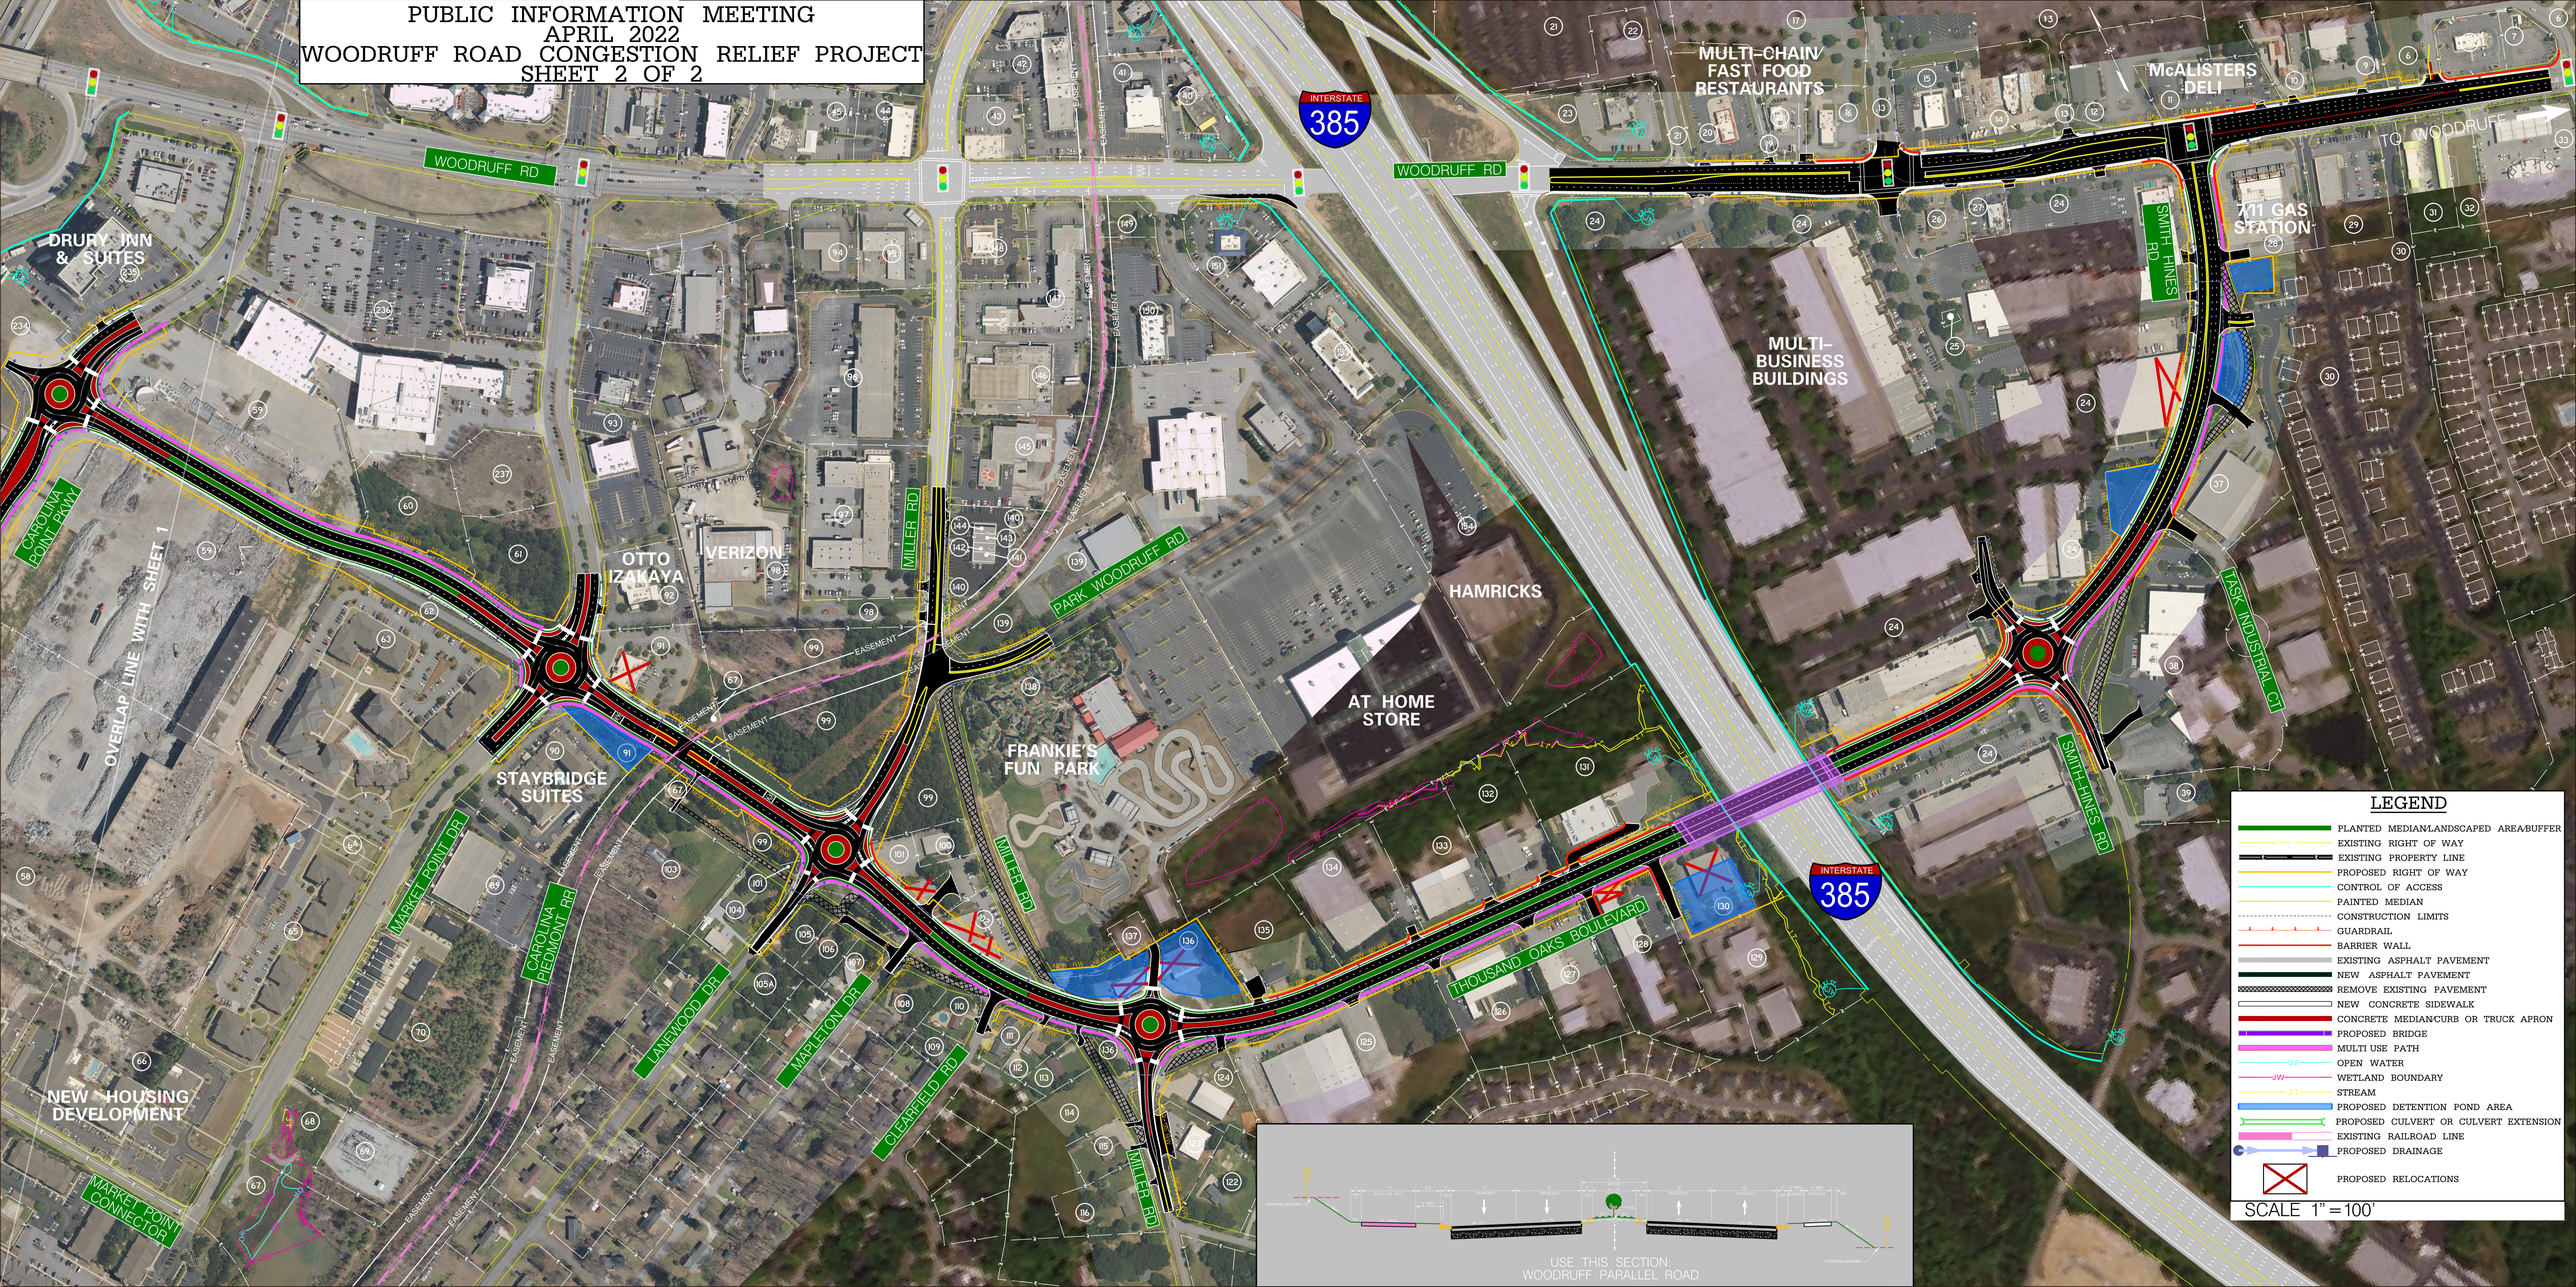

LEGEND

- PLANTED MEDIAN/LANDSCAPED AREA/BUFFER
- EXISTING RIGHT OF WAY
- EXISTING PROPERTY LINE
- PROPOSED RIGHT OF WAY
- CONTROL OF ACCESS
- PAINTED MEDIAN
- CONSTRUCTION LIMITS
- GUARDRAIL
- BARRIER WALL
- EXISTING ASPHALT PAVEMENT
- NEW ASPHALT PAVEMENT
- REMOVE EXISTING PAVEMENT
- NEW CONCRETE SIDEWALK
- CONCRETE MEDIAN/CURB OR TRUCK APRON
- PROPOSED BRIDGE
- MULTI USE PATH
- OPEN WATER
- WETLAND BOUNDARY
- STREAM
- PROPOSED DETENTION POND AREA
- PROPOSED CULVERT OR CULVERT EXTENSION
- EXISTING RAILROAD LINE
- PROPOSED DRAINAGE
- PROPOSED RELOCATIONS

SCALE 1" = 100'