


WOODRUFF ROAD CONGESTION RELIEF PROJECT
OCTOBER 2026
SCALE 1" = 200'

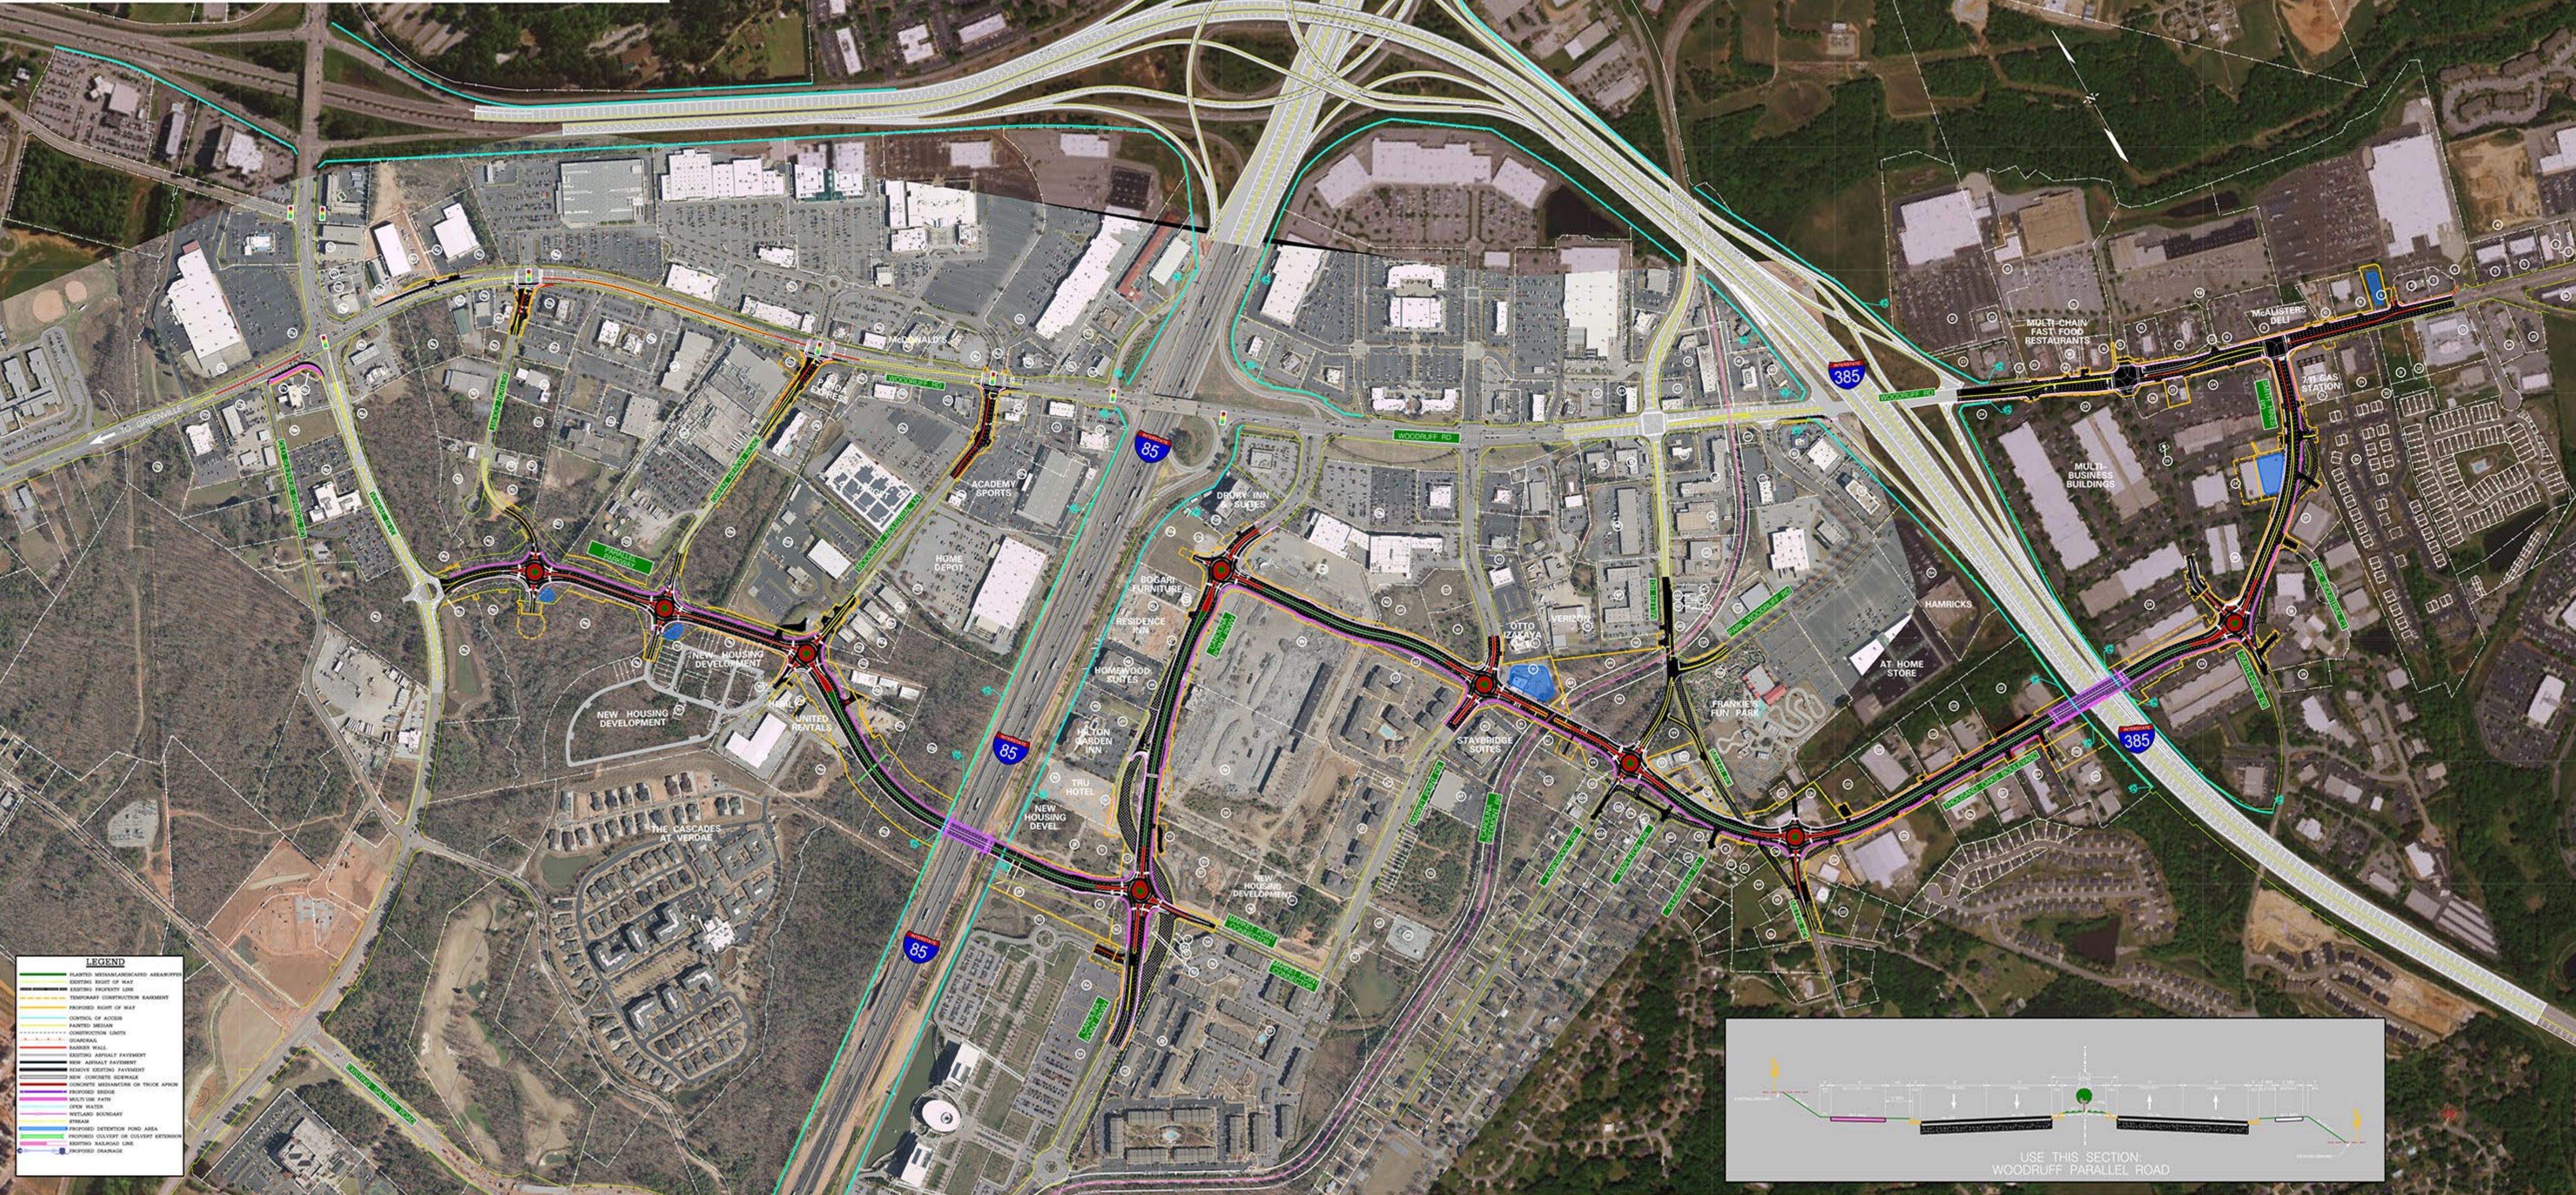

- LEGEND**
- PLANTED MEDIAN/LANDSCAPED AREAS/BIWAYS
 - EXISTING RIGHT OF WAY
 - EXISTING PROPERTY LINE
 - TEMPORARY CONSTRUCTION BARRIERS
 - PROPOSED RIGHT OF WAY
 - CONTROL OF ACCESS
 - PAINTED MEDIAN
 - CONSTRUCTION LIMITS
 - GUARDRAIL
 - BARRIER WALL
 - EXISTING ASPHALT PAVEMENT
 - NEW ASPHALT PAVEMENT
 - EXISTING CEMENT PAVEMENT
 - NEW CEMENT PAVEMENT
 - CONCRETE MEDIAN/CURB OR TRUCK APRON
 - PROPOSED MEDIAN
 - MULTI USE PATH
 - OPEN WATER
 - WETLAND BOUNDARY
 - STREAM
 - PROPOSED DETENTION POND AREA
 - PROPOSED CULVERT OR CULVERT EXTENSION
 - EXISTING MAINTENANCE LINE
 - PROPOSED DRAINAGE

